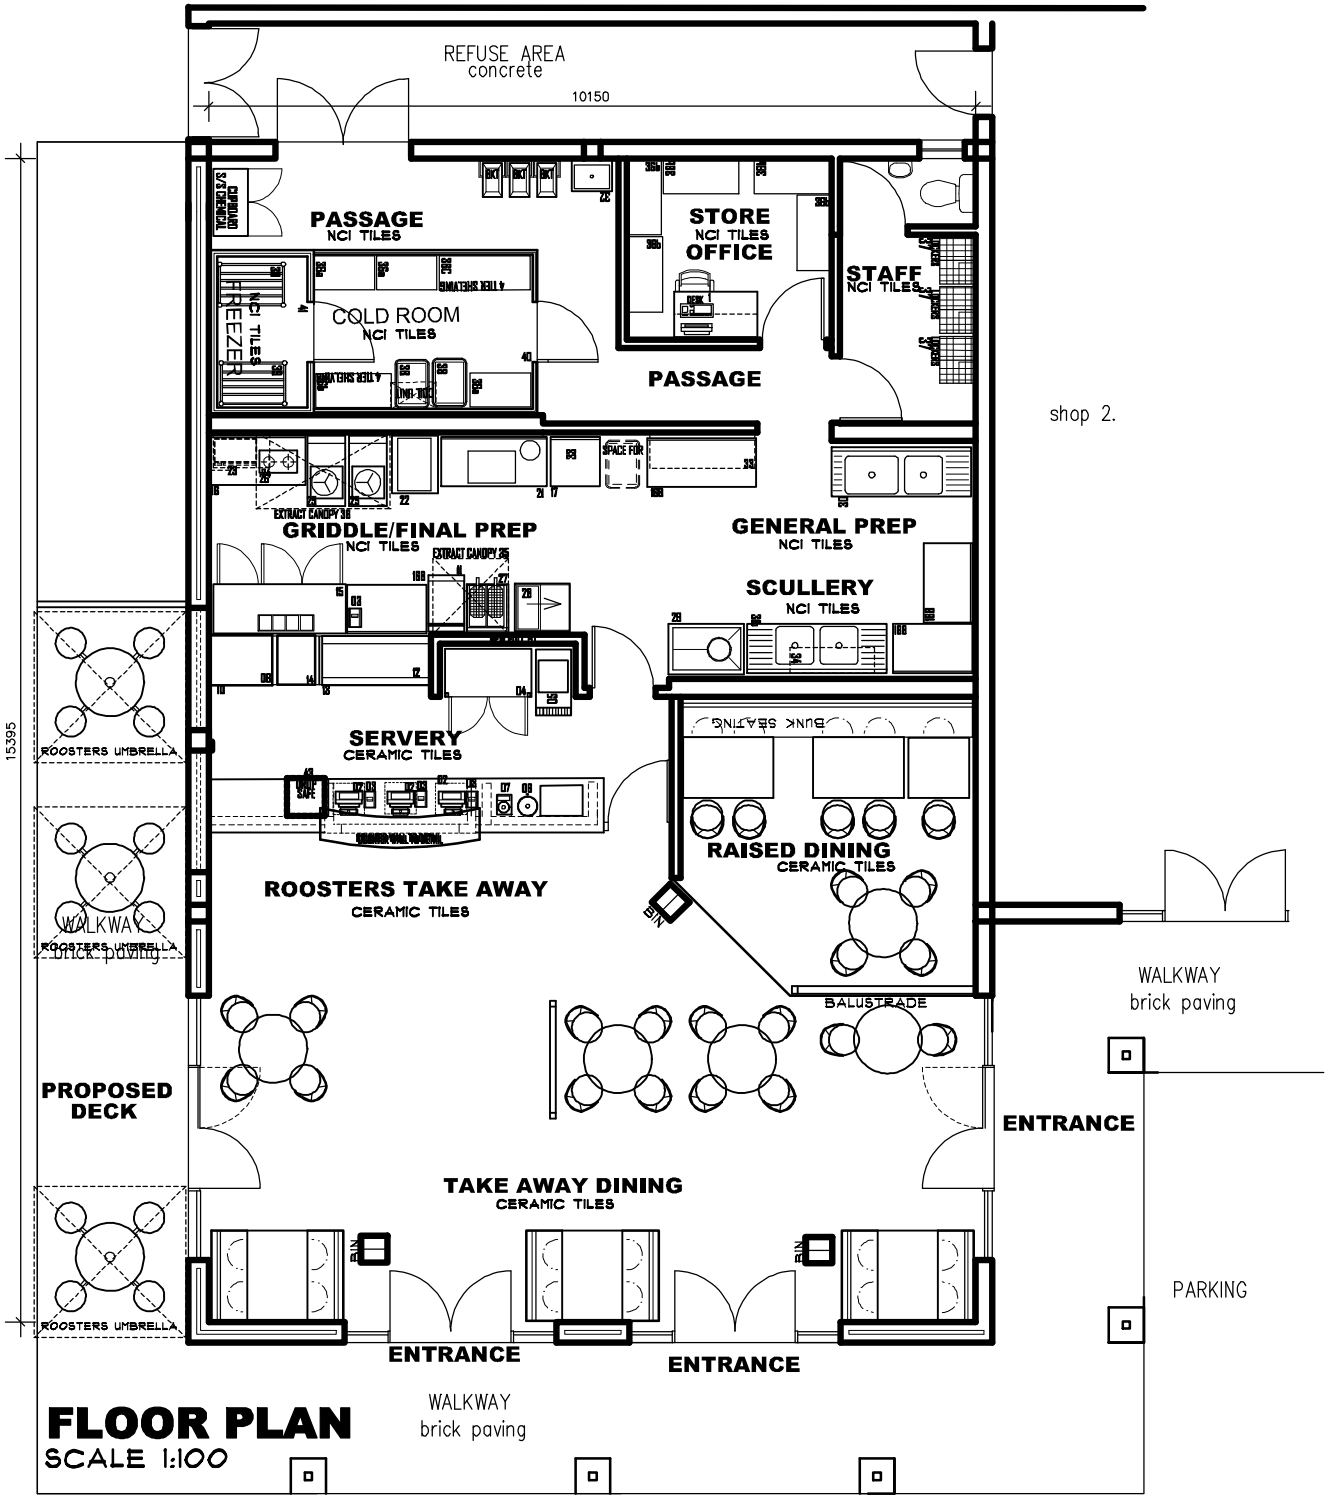

FLOOR PLAN
SCALE 1:100

SEATING

DINING TO SEAT	40
DECK DINING	12
TOTAL	52

COVERAGE:

STAFF RM / TOILET	06m2
PATRONS TOILETS	00m2
DRY STORE/OFFICE	08m2
COLD ROOM/FREEZER	10m2
GENERAL PREP / SCULLERY	29m2
GRIDDLE/FINAL PREP	12m2
SERVERY/TAKE AWAY	28m2
DINING	59m2
TOTAL:	158m2
DECK DINING	17m2

NO.	DATE	DESCRIPTION
.	.	.

REVISION NO.: 0 - 0/0/2007

A.SCHOOMBIE
INTERIOR DESIGN CONSULTANTS
NAT.DIP.INTERIOR DESIGN WITS TECH.
9 ANDRESON LANE: KLIPPOORTJE: GERMISTON: JHB. S.A.
P.O.BOX 15413: LAMBTON 1414.
TEL/FAX: 011 827-1044 : CEL: 072 533 9452
email: schoombi@wol.co.za
●RESTAURANT / HOSPITALITY ●SPECIALITY RETAIL ●CORPORATE

On behalf Of:

Roosters

8 KING STREET, RANDBURG, 2194 PO BOX 2054, RANDBURG, 2125
TEL: 011 789 3535 FAX: 011 789 3538

PROJECT NAME:
CRADOCK ST, GEORGE shop 1

DRAWING TITLE:
SKETCH PLAN 2

SCALE	DATE	DRAWN BY
1:100	30/05/2007	ANDREA

CAD FILE:
E:\DATACAD\DRAWINGS\GLFS\R SKETCH PLANS\R GEORGE
PLOT DATE
Thursday, May 31, 2007